


CAMP BUILDING LIST		
ITEM #		QTY.
1	96 PERSON DORMITORY	3
2	MALE FEMALE SHOWERS/ TOILETS/ LAUNDRY	3
3	132 SEAT DINER W/ KITCHEN, REEFER, FREEZER	1
4	12 PERSON SLEEPER	1

UTILITY SUPPORT LIST		
ITEM #		QTY.
5	FUEL TANKS	1
6	GENERATORS	1
7	SEWAGE TREATMENT PLANT	1
8	EFFLUENT TANKS	2
9	LIFT STATION	1
10	POTABLE WATER TANK	2
11	PRESSURE PUMPS	1

EDUARDO A. DELGADO ACOSTA

ARQUITECTO


Licencia No. 2002-001-011

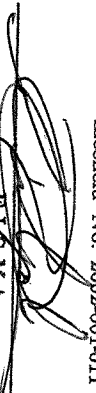


F I R M A

Ley 16 del 26 de Enero de 1969

Junta Técnica de Ingeniería y Arquitectura

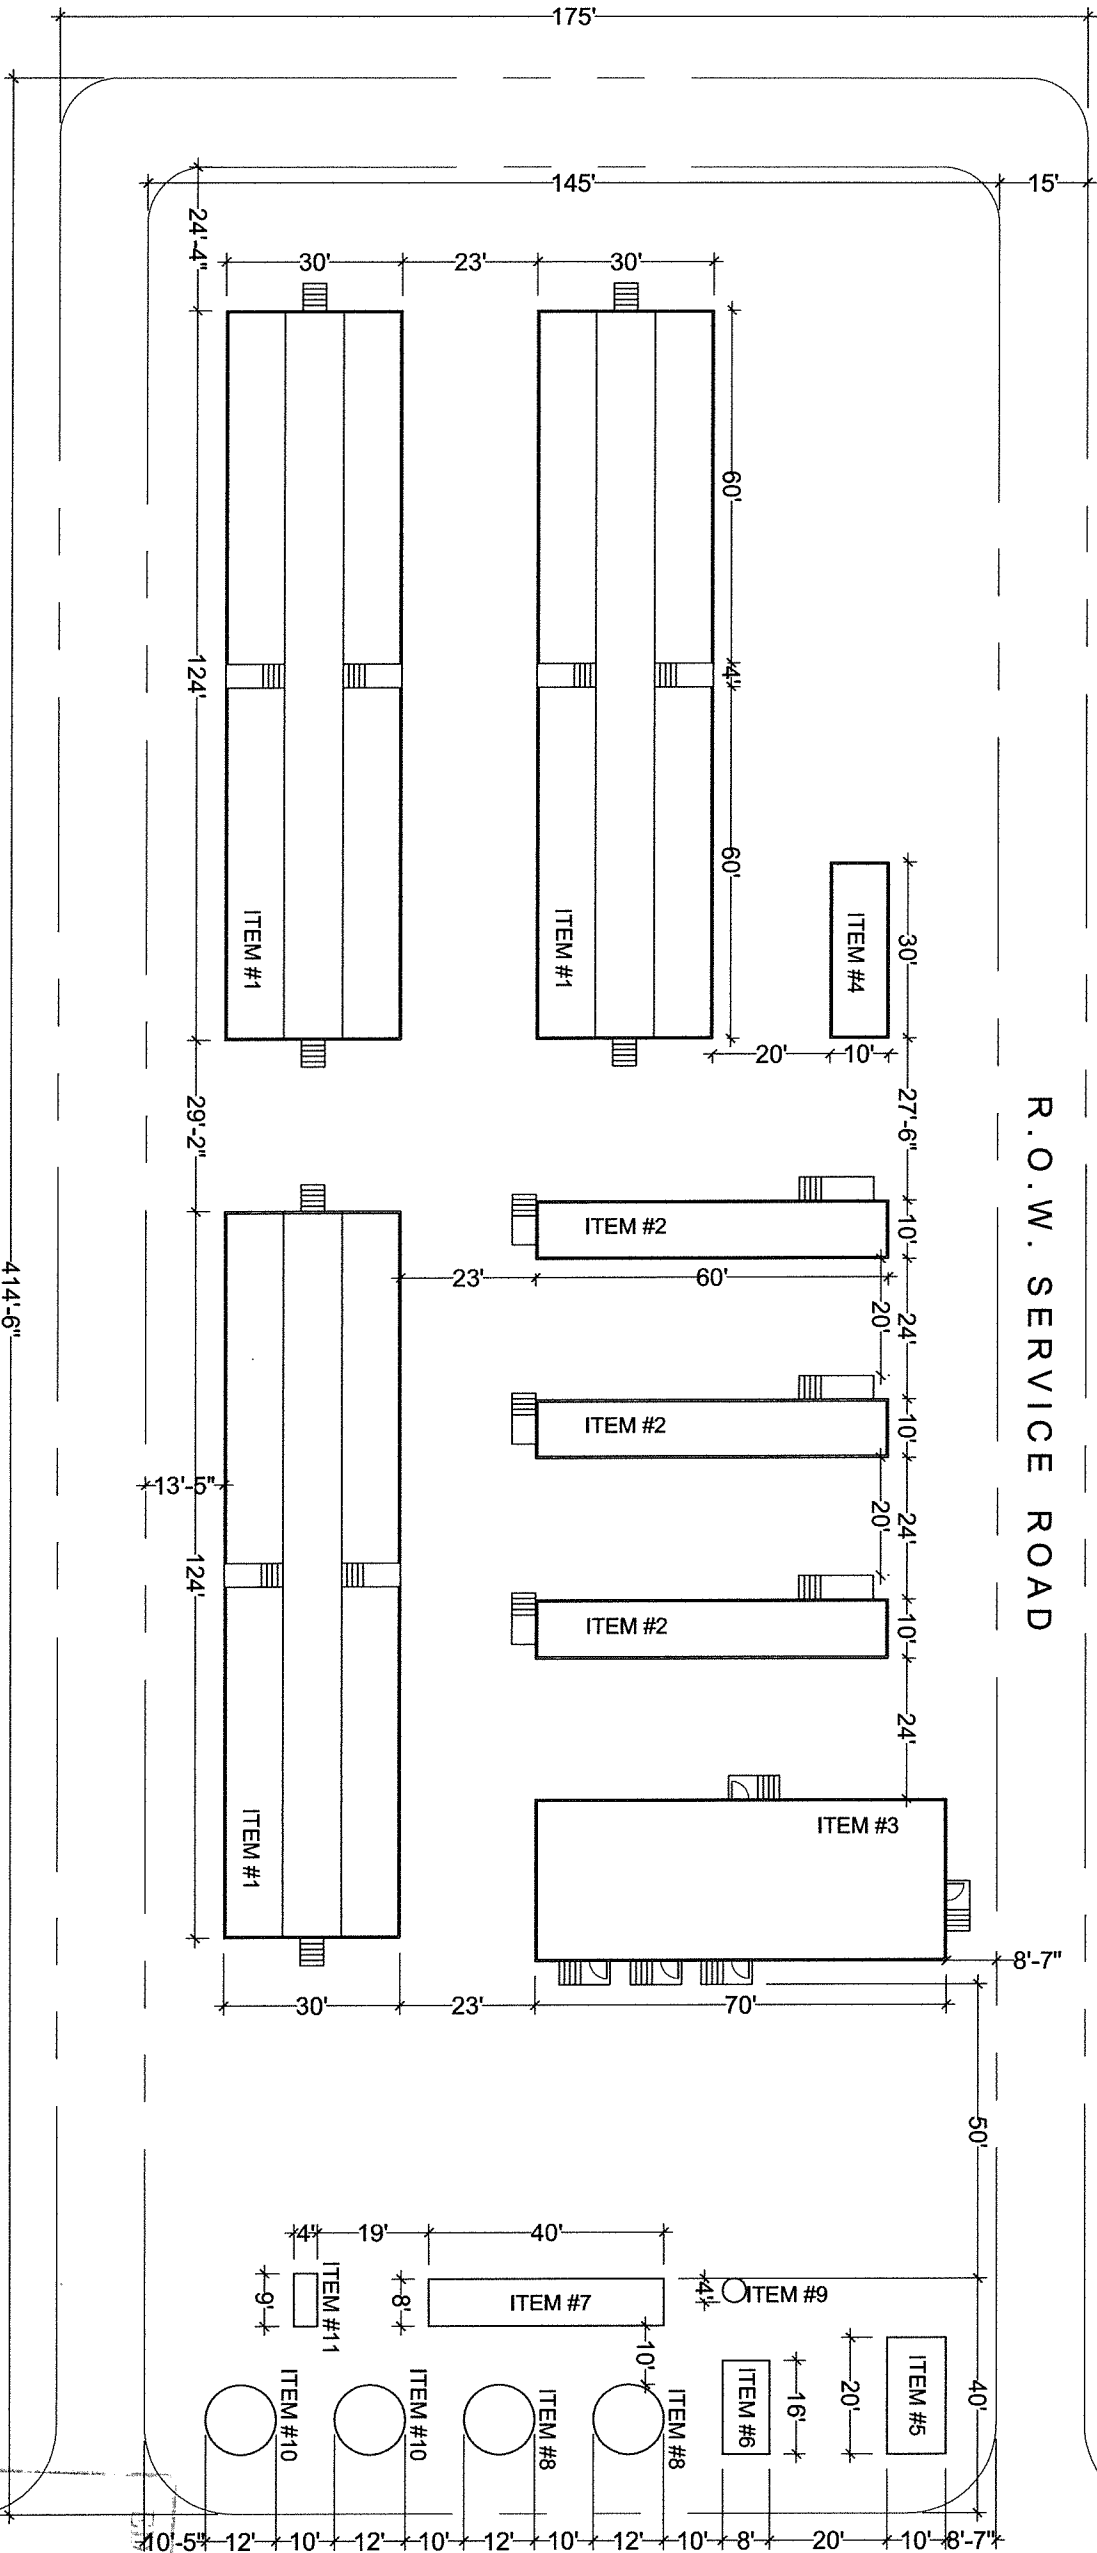

REVISION BLOCK		
DATE:	BY:	DESCRIPTION:
07/26/2010	RRR	Revised Legend

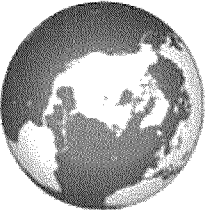

TetonBuildings

Designed for Living • Built to Last

PROPRIETARY AND CONFIDENTIAL

THE INFORMATION CONTAINED IN THIS DRAWING IS THE SOLE PROPERTY OF TETON BUILDINGS LLC. ANY REPRODUCTION IN PART OR AS A WHOLE WITHOUT THE WRITTEN PERMISSION OF TETON BUILDINGS LLC IS PROHIBITED.

DATE:	07 / 22 / 2010
NAME:	R. Ruiz
FILE NAME:	Stock Camp
SCALE:	N.T.S.
A-200	

MODEL: STOCK CAMP

TITLE: PROPOSED 300 BED CAMP LAYOUT

BERNARDINO JOSE ALFARAN

INGENIERO EN CIVIL


LICENCIA No. 2008-20-132



F I R M A

Ley 16 del 26 de Enero de 1969

Junta Técnica de Ingeniería y Arquitectura

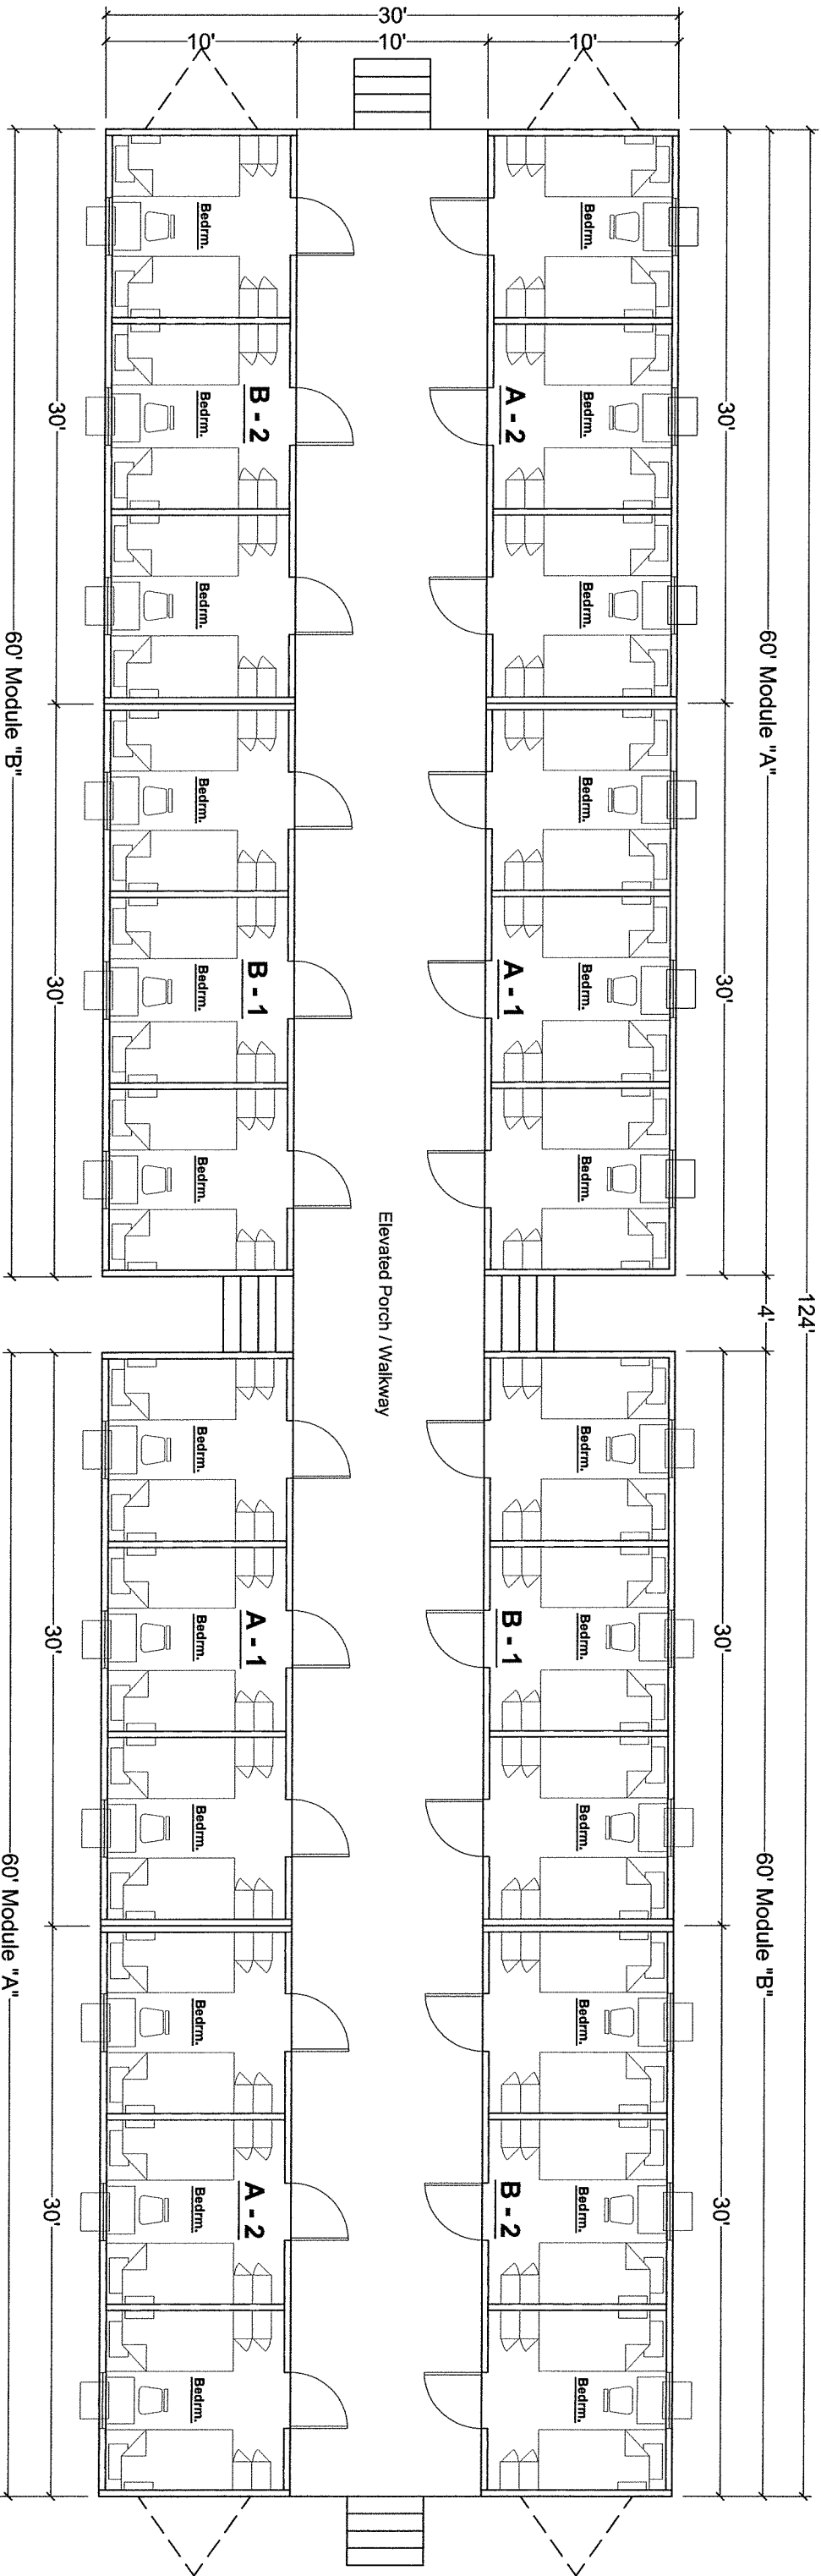

1 OVERALL SLEEPER MODULE LAYOUT (96 BED MOD)

Beds Scale: 1/8" = 1'-0"

EDUARDO A. DELGADO ACOSTA
ARQUITECTO
Licencia No. 2092-001-011
F I R M A
Ley 15 del 26 de Enero de 1969
Junta Técnica de Ingeniería y Arquitectura

EDMUNDO JOSE ALBAMAN B.
INGENIERO CIVIL
LICENCIA No. 2092-001-011
F I R M A
Ley 15 del 26 de Enero de 1969
Junta Técnica de Ingeniería y Arquitectura

Note:
All Bedroom-to-Bedroom Tenant
Separation Walls to be 1-Hour Rated
Per Gypsum Association File # WP 3520

REVISION BLOCK	
DATE:	BY:
DESCRIPTION:	
-	-
-	-
-	-
-	-



Teton Buildings


Designed for Living • Built to Last

PROPRIETARY AND CONFIDENTIAL

THE INFORMATION CONTAINED IN THIS
DRAWING IS THE SOLE PROPERTY OF
TETON BUILDINGS LLC. ANY
REPRODUCTION IN PART OR AS A WHOLE
WITHOUT THE WRITTEN PERMISSION OF
TETON BUILDINGS LLC IS
PROHIBITED.

DATE:	07 / 22 / 2010
NAME:	R. Ruiz
FILE NAME:	Stock Camp
SCALE:	1" = 1'-0"
	Item 1

MODEL:	STOCK CAMP
TITLE:	
96 BED SLEEPER MODULE LAYOUT	

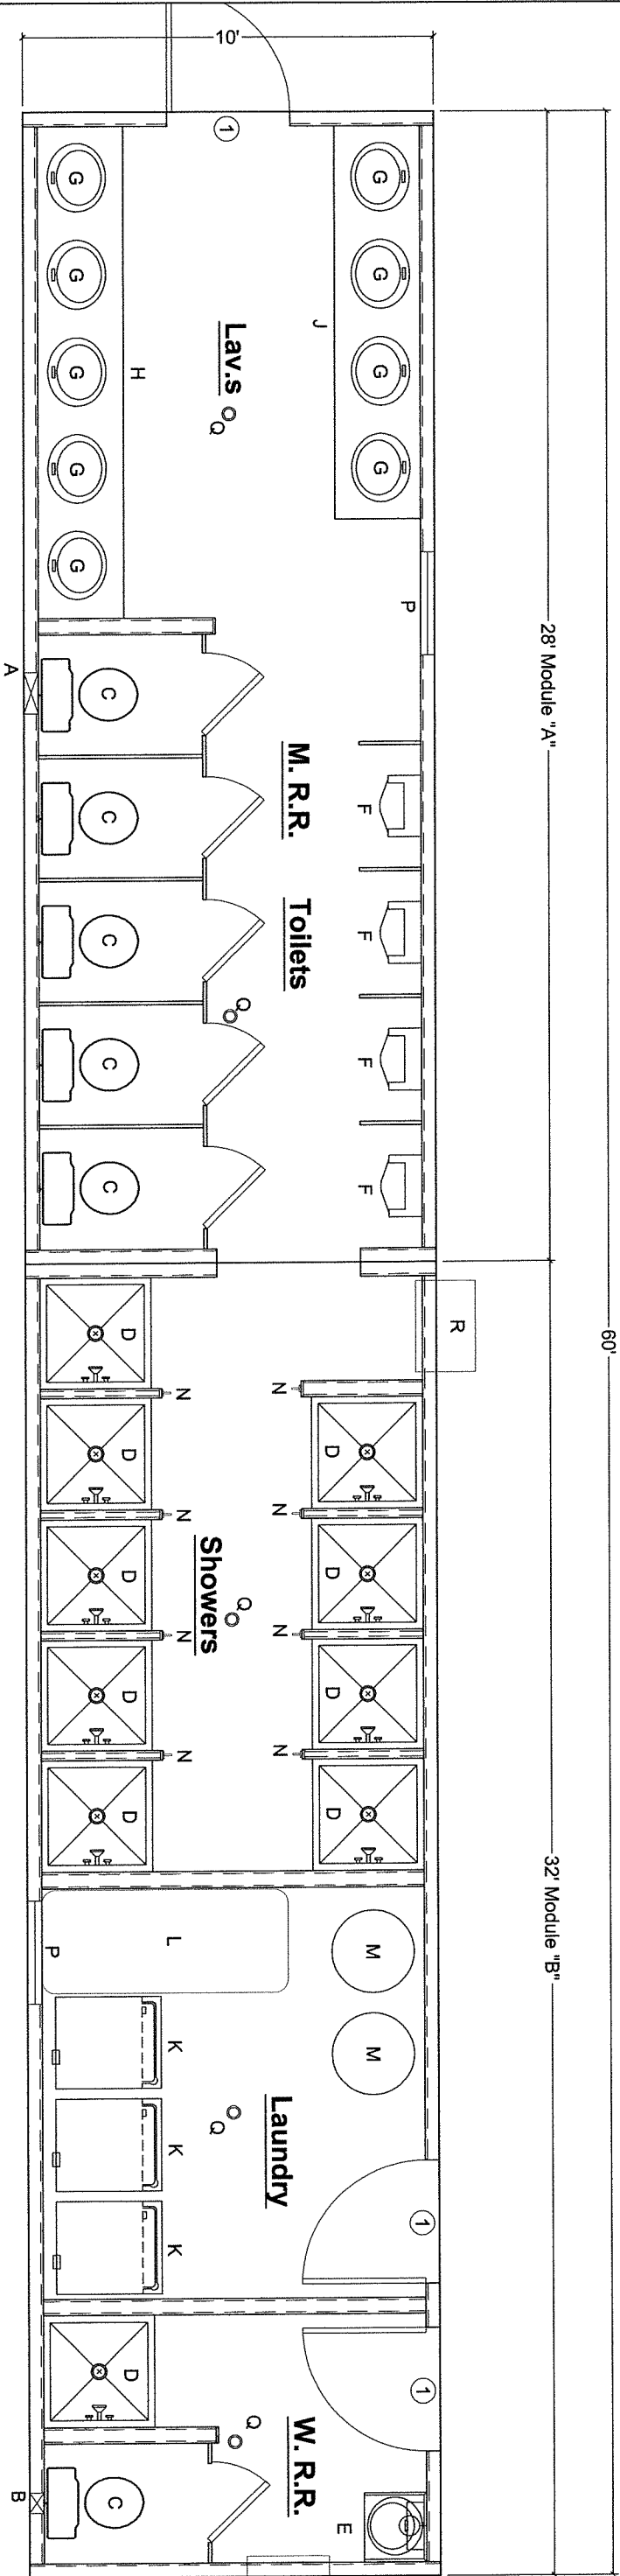

OVERALL FLOOR PLAN (BATH MOD)

Scale: 1/4" = 1'-0"


1

Window Schedule				
No.	Size	Description	Hardware	Header
A	30" x 24"	Vinyl Window, Horizontal Slide	LH	(2) 2x6 #2 SYP on Edge
Door Schedule				
No.	Size	Description	Hardware	Header
1	36" x 80" x 1-3/4"	Steel Wrapped 1-HR Fire Rated Door	Exterior Fire Rated Door W/ Privacy Interior	(3) 2x6 #2 SYP on Edge

Equipment List	
Item No.	Description
A	Exhaust Fan, 12" W/ Rainproof Vent
B	Exhaust Fan, 6" W/ Rainproof Vent
C	Commode, Standard Tank Type W/ Paper Holder
D	Shower, 32" W/ Rod & Curtain
E	Bath Vanity Cabinet W/ Sink, Light & Mirror
F	Urinal, Standard Type W/ 18" Partitions
G	Oval Sink, Countertop Mounted
H	Plastic Laminate Countertop & Mirror 11' - 11"
J	Plastic Laminate Countertop & Mirror 9' - 7"
K	Stackable Washer & Dryer W/ Accessories
L	Work Table, Stainless Steel, 30" x 72"
M	Water Heater, 80 Gal, Stand Alone Type
N	Robe Hooks, Wall Mounted
P	Window, 30" x 24", Horizontal Slide
Q	Floor Drain, 3" Dia, W/ Grate
R	A/C, 24,000 B.T.U., (Nominal) Cool W/ Heat
S	A/C, 12,000 B.T.U., (Nominal) Cool W/ Heat

REVISION BLOCK

DATE:	BY:	DESCRIPTION:
-	-	-
-	-	-
-	-	-
-	-	-

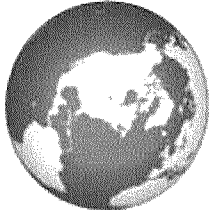

Teton Buildings
Designed for Living • Built to Last

PROPRIETARY AND CONFIDENTIAL

THE INFORMATION CONTAINED IN THIS DRAWING IS THE SOLE PROPERTY OF TETON BUILDINGS LLC. ANY REPRODUCTION IN PART OR AS A WHOLE WITHOUT THE WRITTEN PERMISSION OF TETON BUILDINGS LLC IS PROHIBITED.

DATE: 05 / 29 / 2010

NAME: R. Ruiz

FILE NAME: Stock Camp

SCALE: 1/4" = 1'-0"


Item 2

MODEL:

STOCK CAMP

TITLE:

OVERALL FLOOR PLAN
(BATH MODULE)

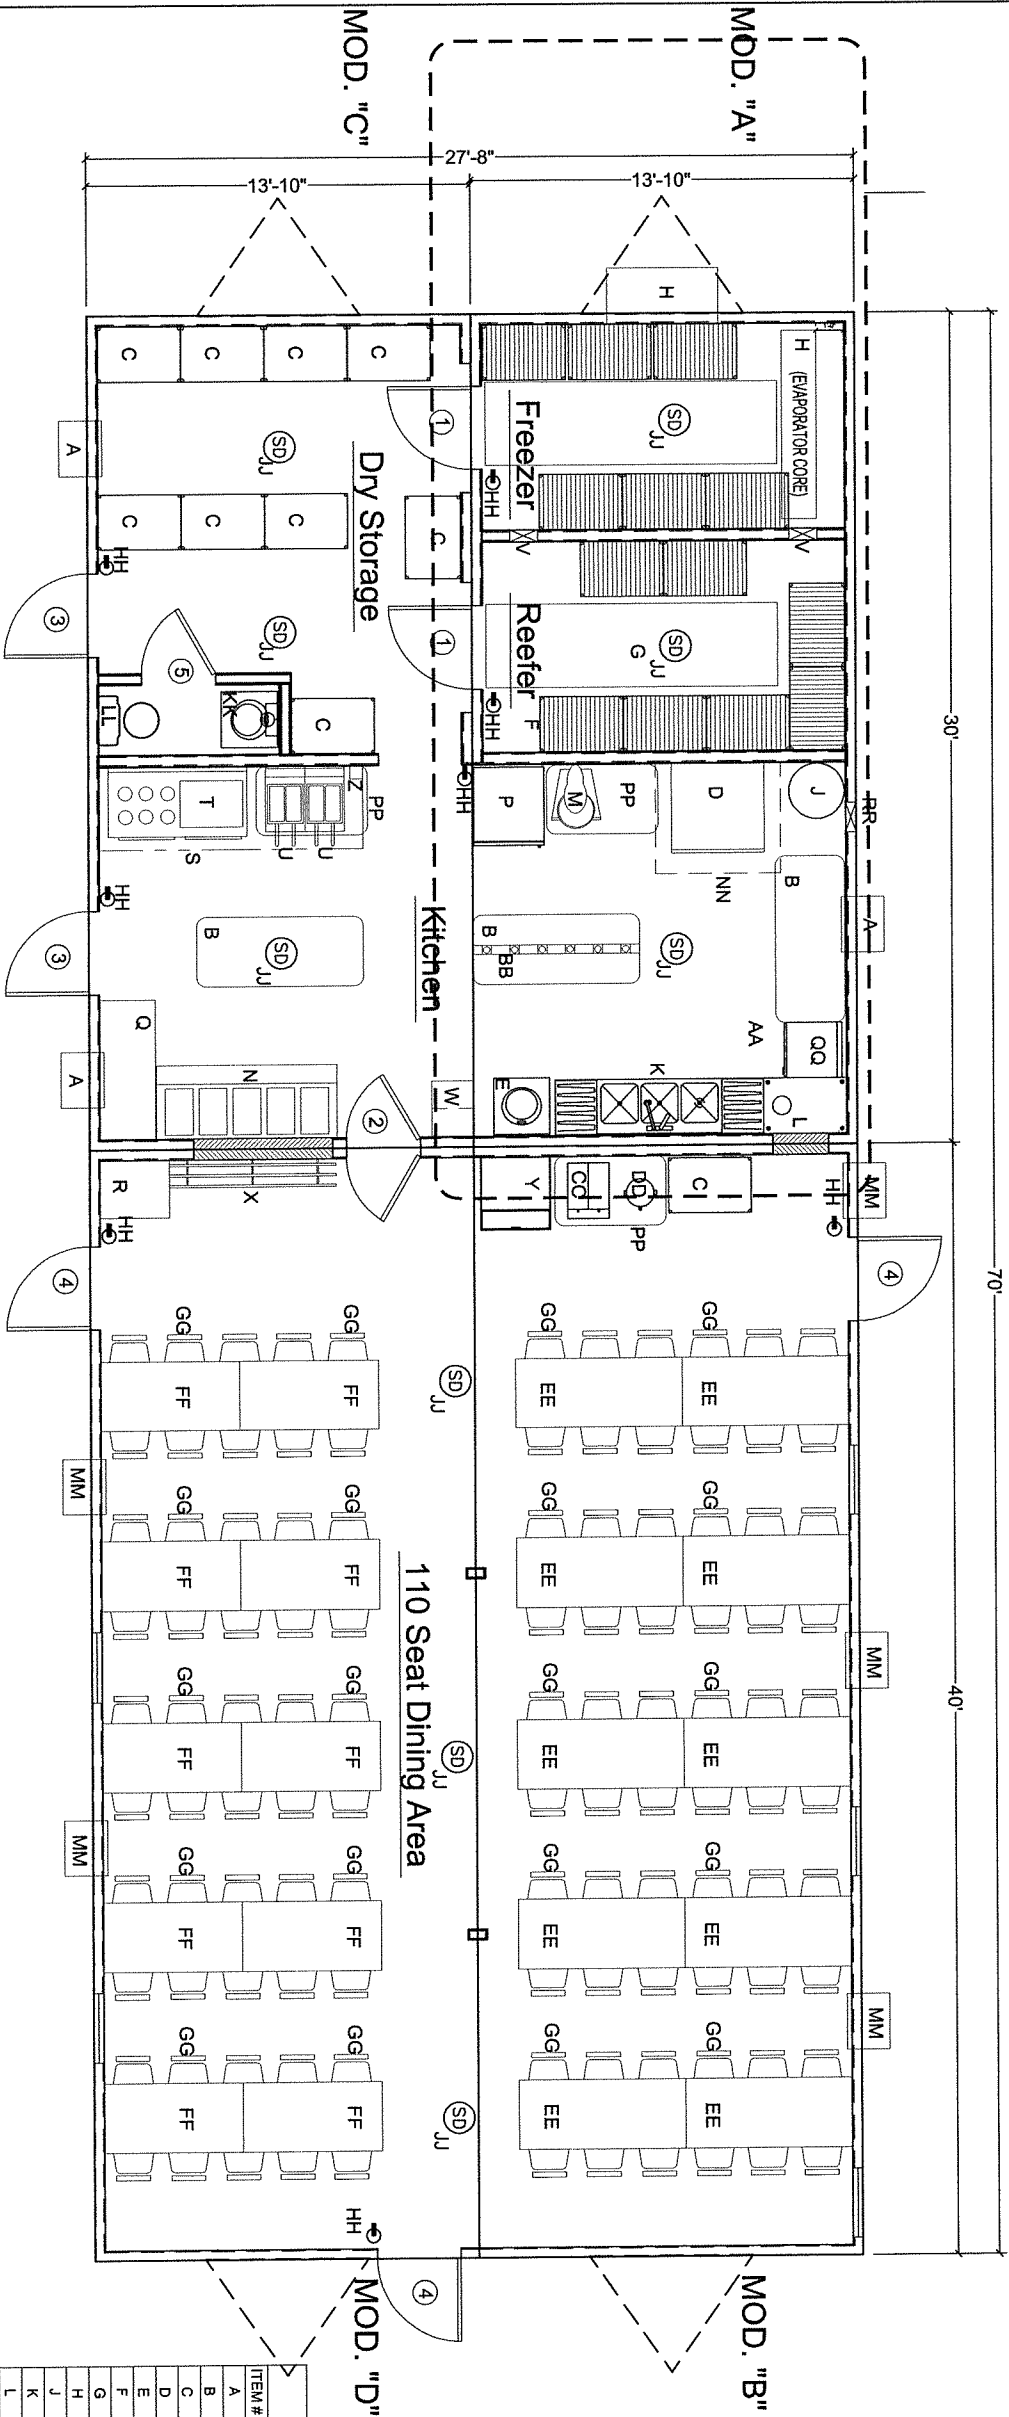

OVERALL FLOOR PLAN (KITCHEN MOD)

Scale: N.T.S.

DOOR SCHEDULE		
No.	SIZE	ROUGH OPENING
①	36" x 78"	COOLER/FREEZER DOOR W/ HARDWARE. FREEZER DOOR TO HAVE HEAT TRACE.
②	32"x80"	INTERIOR, PRE-FINISHED, HOLLOW CORE METAL DOOR & JAMB, W/ PLEXI-GLASS VIEW WINDOW, PUSH-PULL HARDWARE, KICK PLATE & AUTO-CLOSERS
③	36"x80"	EXTERIOR, PK-100
④	36"x80"	EXTERIOR, PK-100
⑤	24"x60"	INTERIOR, PRE-FINISHED, HOLLOW CORE METAL DOOR & JAMB W/ PRIVACY LOCKSET

EDUARDO A. DELGADO ACOSTA
ARQUITECTO
Licencia No. 2002-001-011
FIRMA
Ley 15 del 28 de Enero de 1959
Junta Técnica de Ingeniería y Arquitectura

EDMUNDO JOSE ALFAMAN D.
INGENIERO CIVIL
LICENCIA 2003-006-152
FIRMA
Ley 15 del 28 de Enero de 1959
Junta Técnica de Ingeniería y Arquitectura

EQUIPMENT LIST		
ITEM #		QTY.
A	A/C W/ HEAT, 12,000 BTU, WALL MOUNTED	3
B	WORK TABLE, S.S., 30" X 72" W/ GAL. UNDERSHELF	3
C	SHELVES, STEEL, 24" X 36", 5 TIER	10
D	TWO TIER CONVECTION OVEN	1
E	HAND SINK IN 24" BASE CABINET	1
F	SHELVING, WOVEN WIRE, 24" X 36"	13
G	RUBBER MATTING, 10.5 L.F.	2
H	REEFER/ FREEZER UNIT	1
J	WATER HEATER, 80 GALLON, ELECTRIC	1
K	SINK, 3 COMPARTMENTS, W/ 18" DRAINBOARDS	1
L	RETURN DISH TABLE, W/ WASTE CHUTE	1
M	MIXER, 20 QUART	1
N	HOT SERVE TABLE, 5 HOLE, ELECTRIC W/ BUFFET SHELF & SNEEZE GUARD	1
P	REFRIGERATOR, 17 CU.FT. FROST FREE	1
Q	BASE CABINET W/ LAMINATE TOP, 4 L.F.	1
R	BASE CABINET W/ LAMINATE TOP, 2.5 L.F.	1
S	COMMERCIAL RANGE HOOD, 9.5 L.F.	1
T	COMMERCIAL RANGE, 6 BURNERS, W/ GRIDDLE & 2 OVENS	1
U	FRYER, 2 BASKETS, TABLE TOP MODEL	2
V	CIRCULATING FAN W/ SHUTTERS	2
W	BASE CABINET W/ LAMINATE TOP, & WALL MOUNTED 1.5 L.F.	1
X	SERVING RAIL, 6 L.F.	1
Y	ICE MACHINE, 300 LB. W/ BIN	1
Z	ANSUL FIRE SUPPRESSION SYSTEM	1
AA	RANGE HOOD 3 L.F.	1
BB	POT RACK, CEILING MOUNTED, 6 L.F.	1
CC	TWIN JUICE MACHINE	1
DD	100 CUP COFFEE MAKER	1
EE	DINING TABLE, 30" X 72"	10
FF	DINING TABLE, 30" X 60"	10
GG	CHAIRS, STACKABLE TYPE W/ PADDED SEATS AND BACKS	110
HH	FIRE EXTINGUISHER, 5 LB., W/ BRACKET & CASE	8
JJ	SMOKE DETECTOR	8
KK	COMMONE, STANDARD TANK TYPE W/ PAPER HOLDER	1
LL	BASE CABINET 24" X 24" W/ LAMINATE COUNTERTOP, MIRROR & LIGHT	1
MM	A/C W/ HEAT, 24,000 BTU, WALL MOUNTED	1
NN	RANGE HOOD, 4.5 L.F.	5
PP	WORK TABLE, S.S., 30" X 48"	3
QQ	DISH WASHER, PASS THRU TYPE W/ BOOSTER	1
RR	EXHAUST FAN, 13" X 13" W/ RAINPROOF VENT	1

REVISION BLOCK	
DATE:	BY:
-	-
-	-
-	-
-	-


Teton Buildings

Designed for Living • Built to Last

PROPRIETARY AND CONFIDENTIAL

THE INFORMATION CONTAINED IN THIS DRAWING IS THE SOLE PROPERTY OF TETON BUILDINGS LLC. ANY REPRODUCTION IN PART OR AS A WHOLE WITHOUT THE WRITTEN PERMISSION OF TETON BUILDINGS LLC IS PROHIBITED.

DATE:	05 / 27 / 2010	MODEL:	STOCK CAMP
NAME:	DKG	OVERALL FLOOR PLAN (KITCHEN MODULE)	
FILE NAME:	Stock Camp		
SCALE:	NTS		
Item 3			

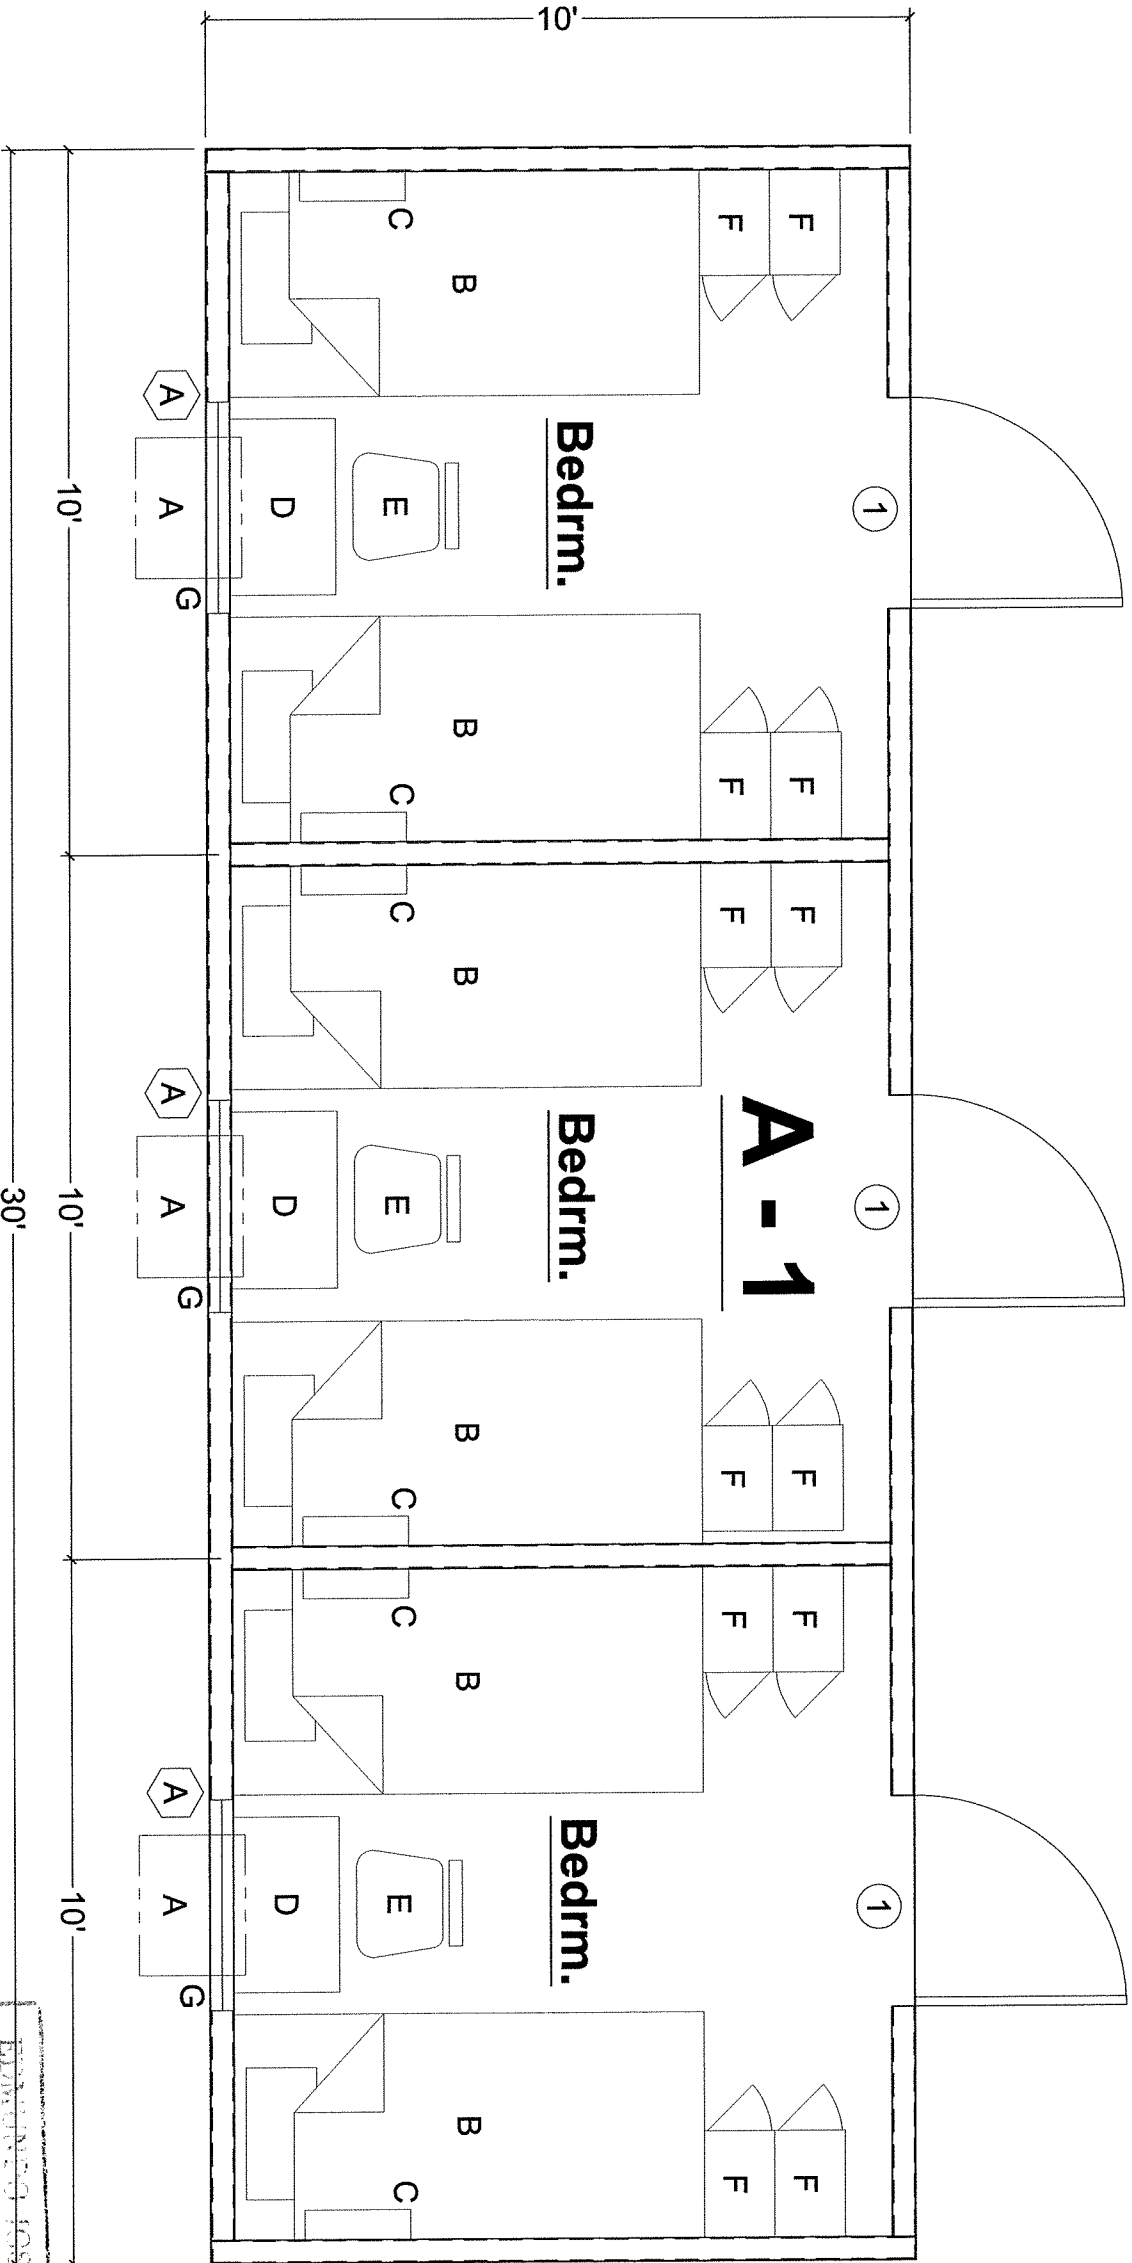

1 ENLARGED FLOOR PLAN (12 BED MOD.)

Scale: 3/8" = 1'-0"

Window Schedule					
No.	Size	Description	Hardware	Header	Jack Stud U-Value R-V-Value
A	36" x 36"	Vinyl Window Single Hung	LH	(1) 2x4 Flat	1 - -

Door Schedule					
No.	Size	Description	Hardware	Header	Jack Stud U-Value R-V-Value
1	36" x 80" x 1-3/4"	Exterior Door W/ Plym Interior	PK-100	(2) 2x4 #2 SYP on Edge	1 1 0.13 7.61

REVISION BLOCK

DATE:	BY:	DESCRIPTION:
-	-	-
-	-	-
-	-	-
-	-	-



Teton Buildings
Designed for Living • Built to Last

Note:
All Bedroom-to-Bedroom Tenant
Separation Walls to be 1-Hour Rated
Per Gypsum Association File # WP 3520

EDUARDO A. DELGADO ACOSTA
ARQUITECTO
Licencia No. 2002-001-021
F I R M A
Ley 15 del 25 de Enero de 1969
Junta Técnica de Ingeniería y Arquitectura

Item No.	Description	Qty.
A	12,000 B.T.U. (Nominal) Cool W/ Heat	3
B	Bed, Bunk Type W/ Mattress & Bedding	6
C	Personal Shelf, 18"x5", Mounted above each Bunk Mattress	12
D	Writing Table, 18" x30"	3
E	Chair, Stackable Type W/ Padded Seat & Back W/O Arms	3
F	Steel Locker W/ Rod & Shelf, 12" X 18" x72"	12
G	Mini Blind, for a 36" x36" Window	3

EDUARDO JOSE ALEMAN D.
INGENIERO CIVIL
LICENCIADO No. 2006-006-152
F I R M A
Ley 15 del 25 de Enero de 1969
Junta Técnica de Ingeniería y Arquitectura

PROPRIETARY AND CONFIDENTIAL

THE INFORMATION CONTAINED IN THIS
DRAWING IS THE SOLE PROPERTY OF
TETON BUILDINGS LLC. ANY
REPRODUCTION IN PART OR AS A WHOLE
WITHOUT THE WRITTEN PERMISSION OF
TETON BUILDINGS LLC IS
PROHIBITED.

DATE: 05 / 28 / 2010

NAME: R. Ruiz

FILE NAME: Stock Camp

SCALE: 3/8" = 1'-0"

Item 4

MODEL:

STOCK CAMP

TITLE:

12 BED SLEEPER
MODULE LAYOUT